


Golfside - Villa 9
José María Sierra arquitecto

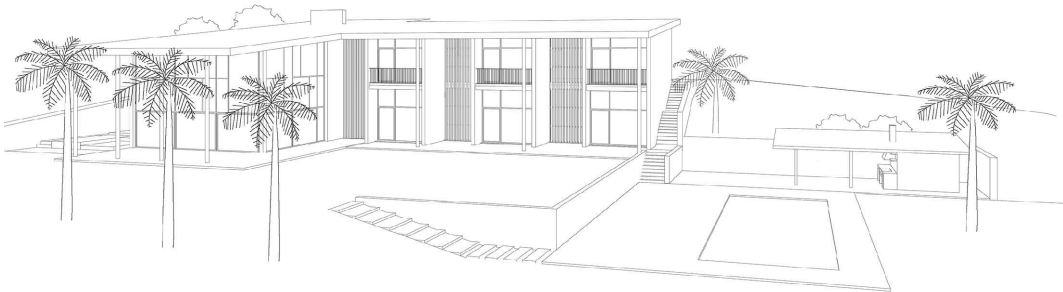



LEYENDA-LEGEND

PLANTA ENTRADA-ENTRY LEVEL

Planta Entrada	286,32 m ²
Entry Level	3.081ft ²
Porches terrazas	81,89 m ²
Porches terraces	881 ft ²

Total/Total	795,16 m ² /8.559 ft ²
Porches terrazas/Porches terraces	238,92m ² /2.572 ft ²
Ext. pavimento/Paved external	253,82 m ² /2.732 ft ²
Parcela/Plot Area	...2.520 m ² /27.125 ft ²

6 Dormitorios/6 Bedroom
8 Baños/8 Bathroom

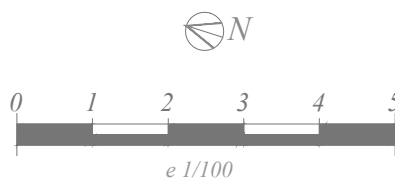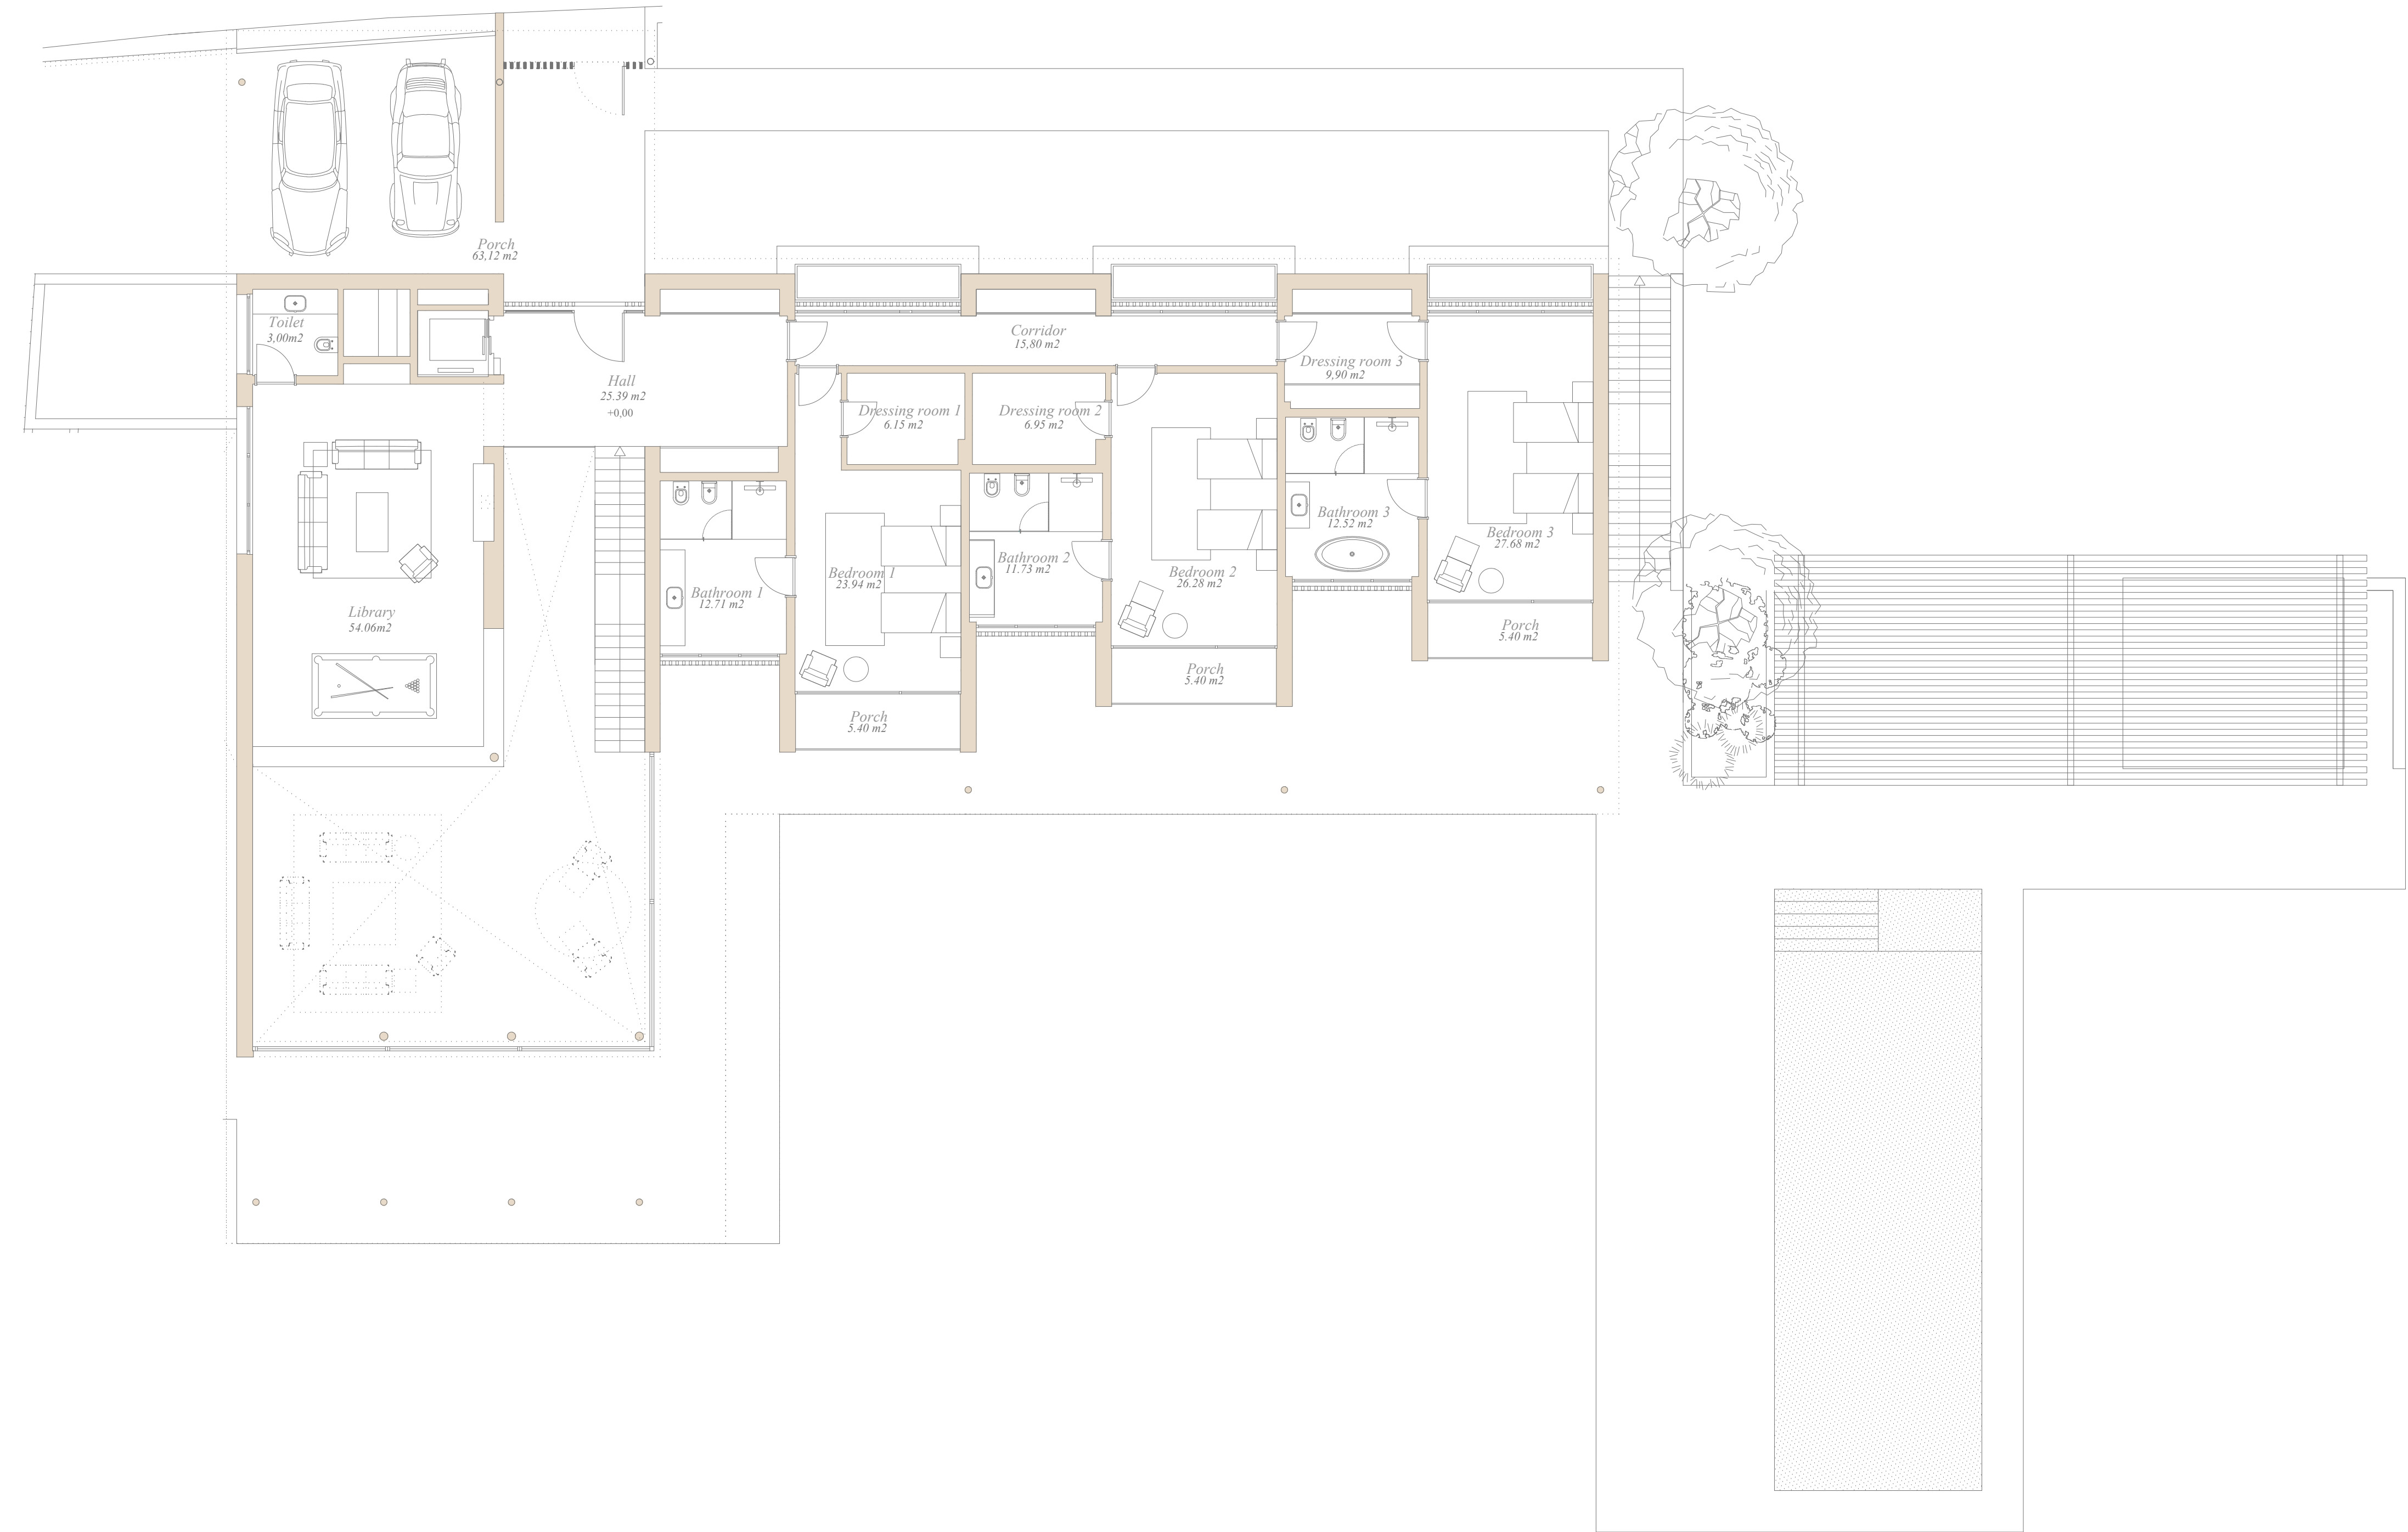

Golfside - Villa 9

José María Sierra arquitecto



LEYENDA-LEGEND

PLANTA JARDÍN-GARDEN LEVEL


Planta Jardín/Garden Level508,84 m²
Garden Level5.477 ft²



Porches terrazas157,03 m²
Porches terraces1.690 ft²

Exterior pavimentado253,81 m²
Paved external areas2.732 ft²

Total/Total795,16 m²/8.559 ft²
Porches terrazas/Porches terraces238,92m² /2.572 ft²
Ext. pavimento/Paved external253,82 m²/2.732 ft²
Parcela/Plot Area ...2.520 m²/27.125 ft²


6 Dormitorios/6 Bedroom
8 Baños/8 Bathroom

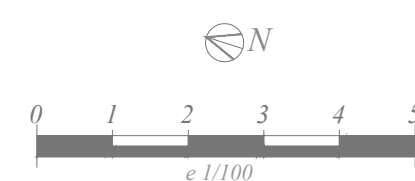

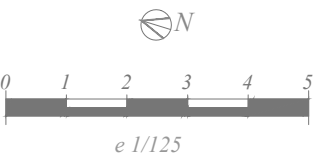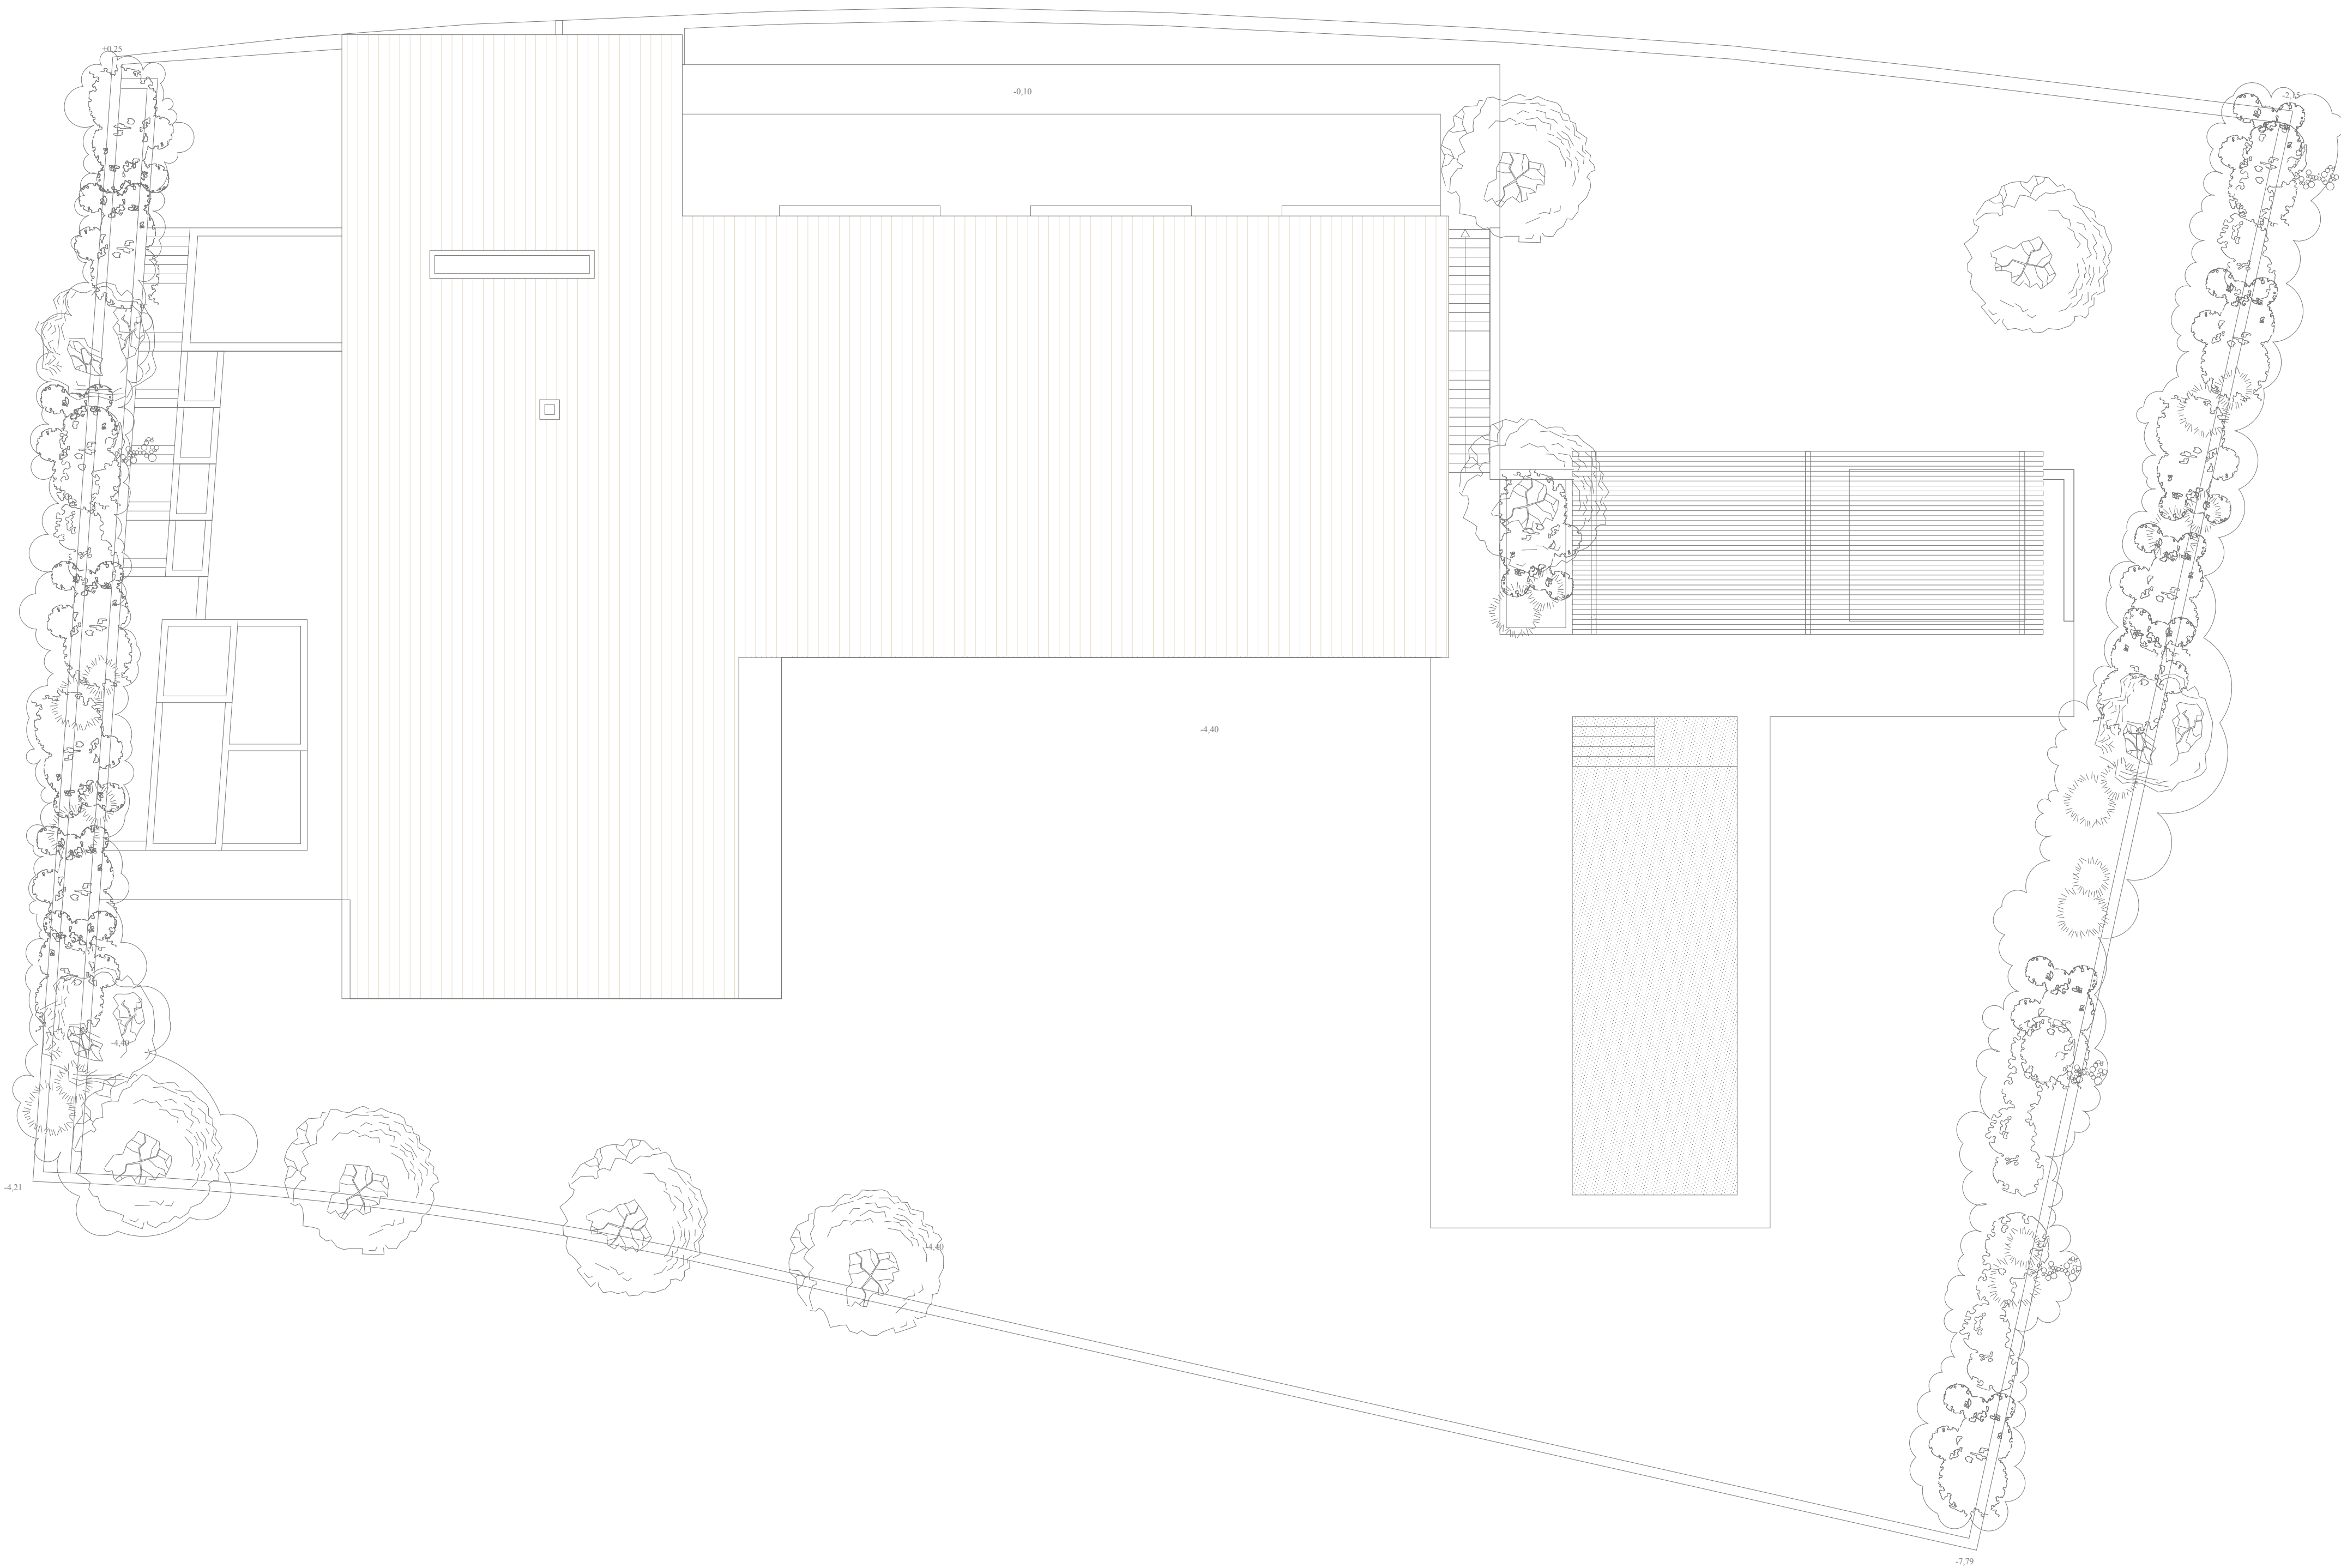

Golfside - Villa 9

José María Sierra arquitecto

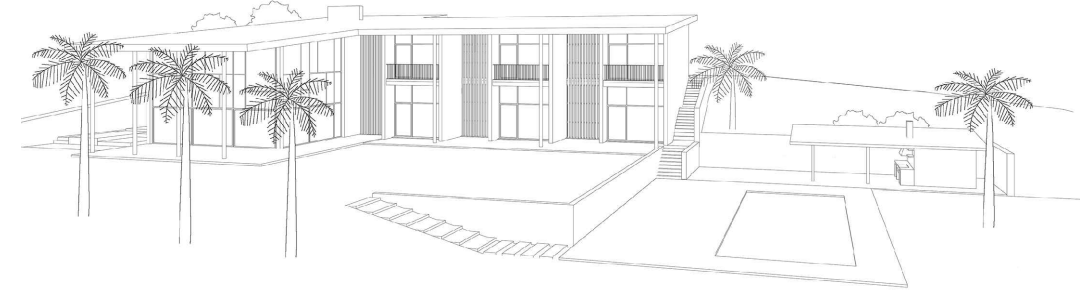


LEYENDA-LEGEND


IMPLANTACIÓN-GENERAL LAYOUT

Planta Entrada/Entry Level	286,32 m²/3.081ft²
Planta Jardín/Garden Level	508,84 m²/5.477ft²
Total/Total	795,16 m²/8.559 ft²
Porches terrazas/Porches terraces	238,92m² /2.572 ft²
Ext. pavimento/Paved external	253,82 m²/2.732 ft²
Parcela/Plot Area	...2.520 m²/27.125 ft²


6 Dormitorios/6 Bedroom
8 Baños/8 Bathroom

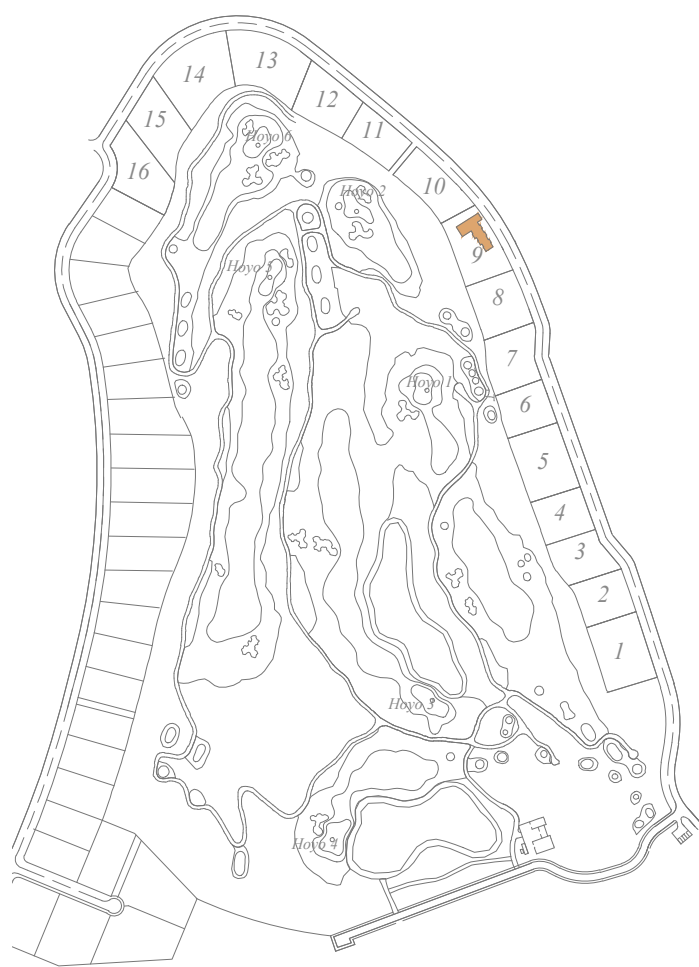


Golfside - Villa 9
José María Sierra arquitecto

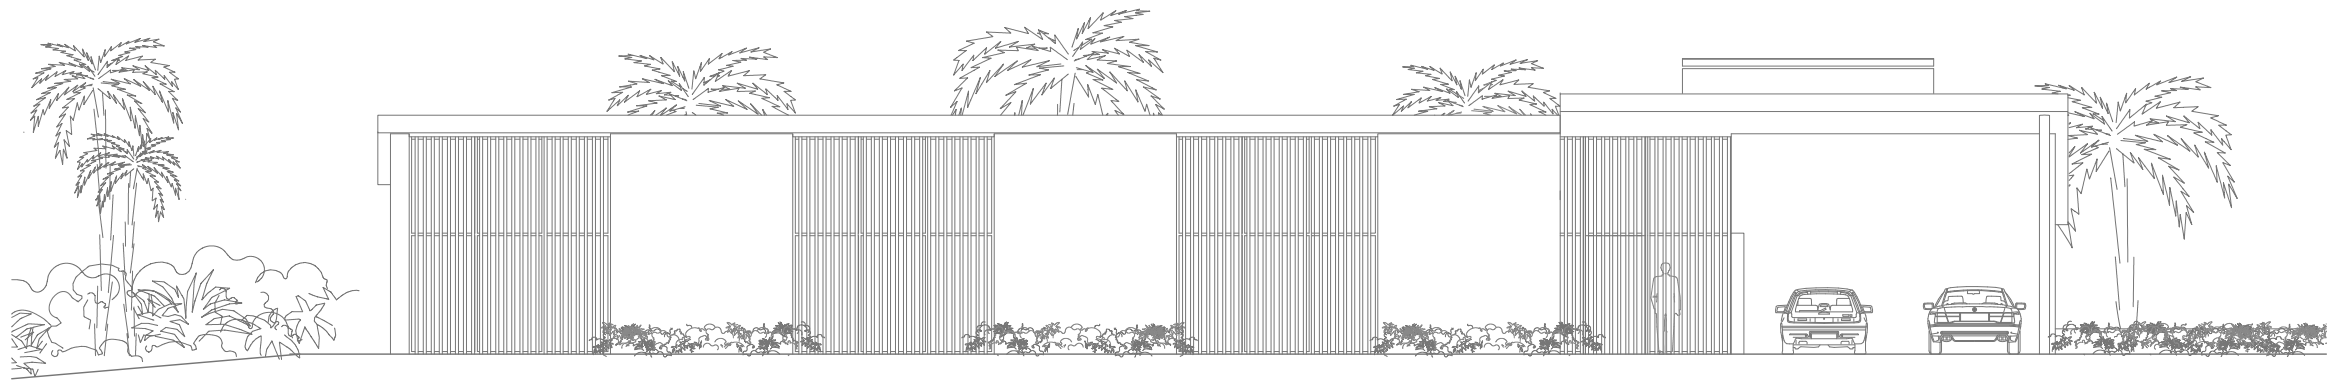


Alzado Este/East Elevation

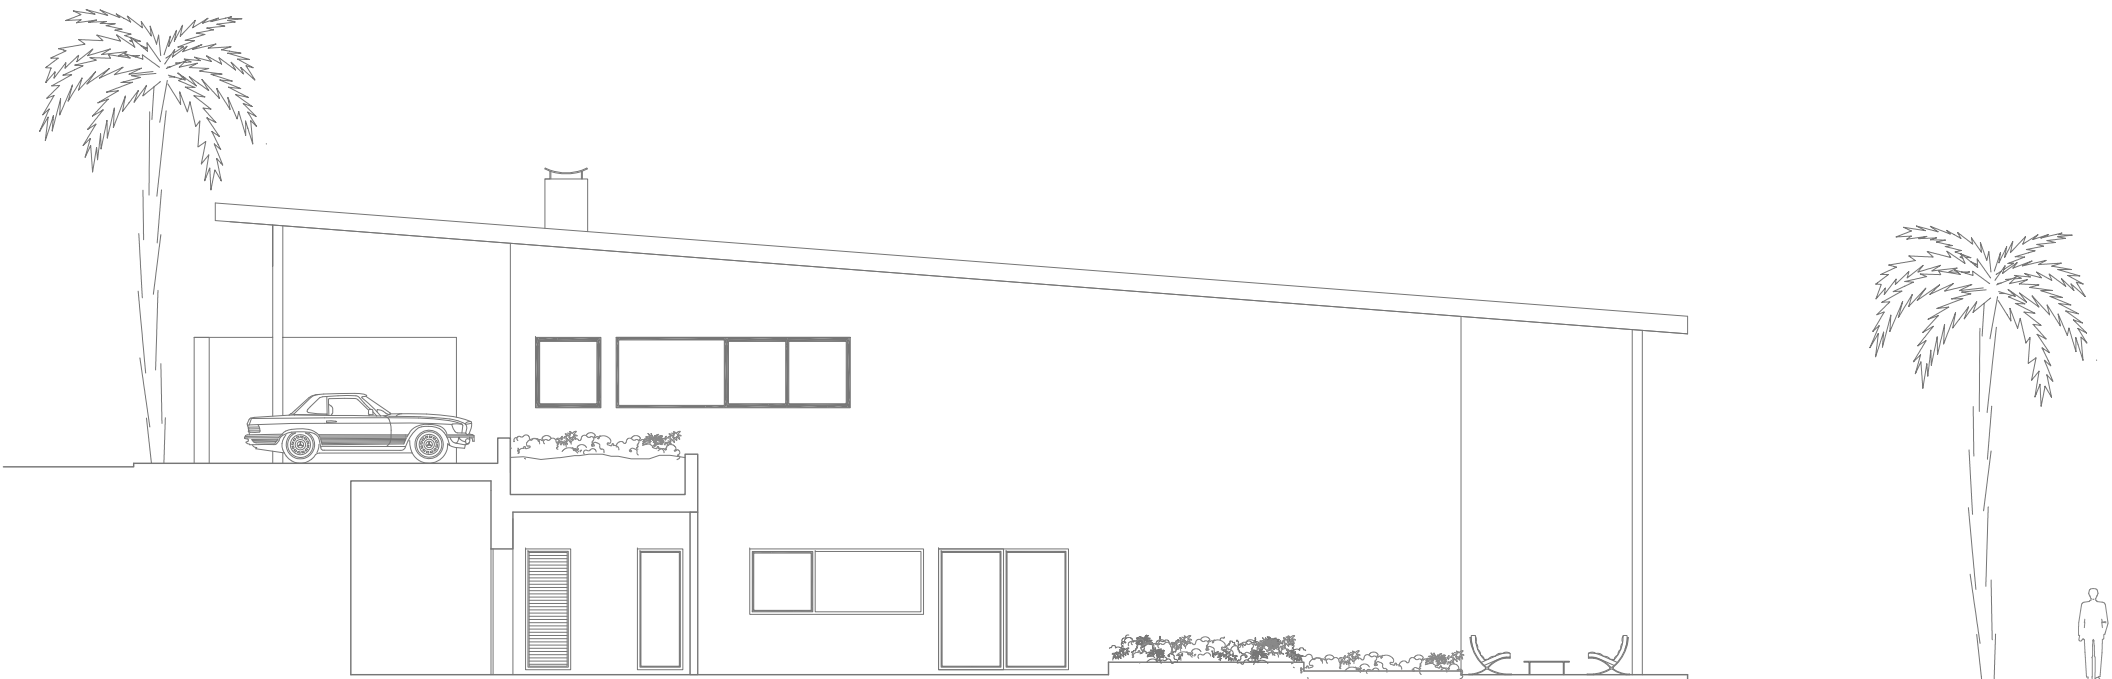

Alzado Sur/South Elevation

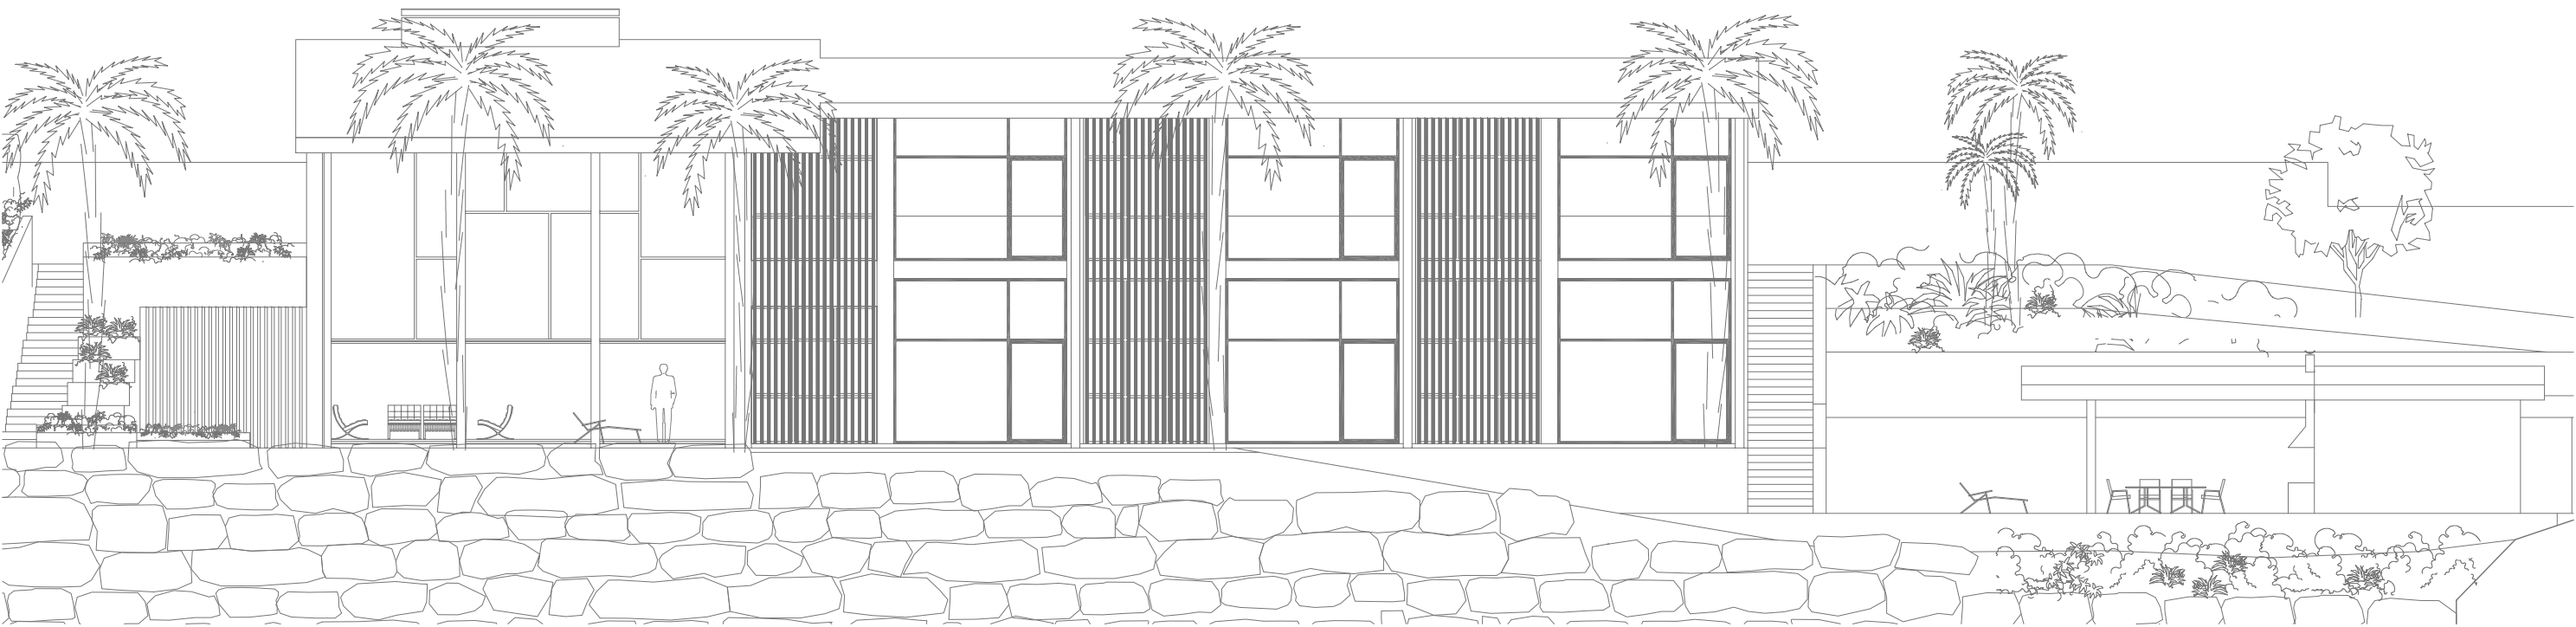

Alzado Oeste/West Elevation

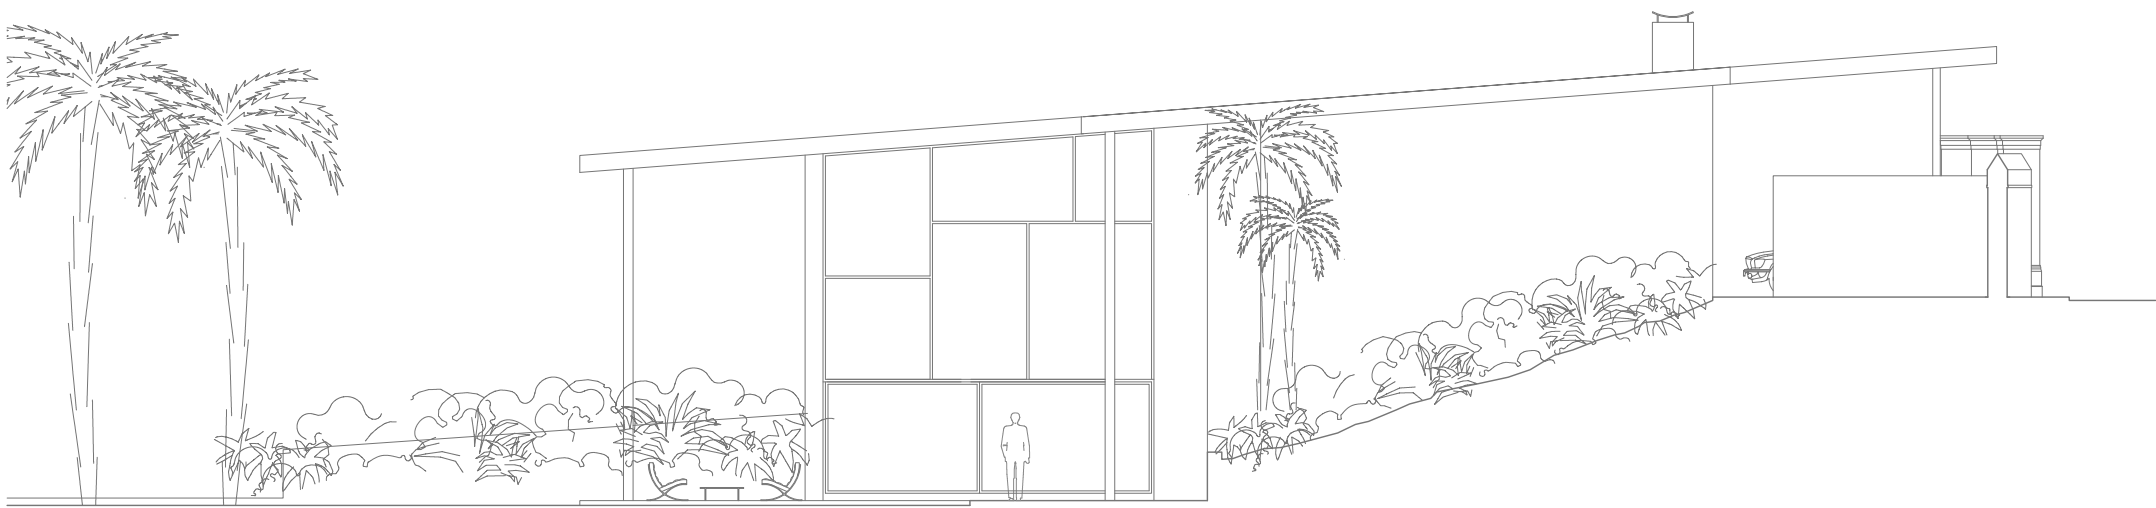

Alzado Norte/ North Elevation

